# GAZEBO

WOOD FRAME / 5:12 METAL ROOF / 10'-0" x 12'-0"
PAVING-BLOCK FLOOR / WOOD RAILINGS.



1 **PROPOSED GAZEBO OVERVIEW**
1/4" = 1'-0"

| DRAWING INDEX | |
|---|---|
| DWG NO. | DRAWING TITLE |
| A001 | COVER / INDEX |
| A101 | PAVING / WOOD RAILINGS |
| A102 | OUTSIDE WOOD RAILING / PICKETS |
| A201 | ROOF FRAMING / SECTION |
| A202 | FRAMING / RIDGE SECTION |
| A501 | CUTS / CONNECTIONS |
| A601 | TIMBER FRAMING / POST SCHEDULES |
| A602 | STOCK / CONNECTIONS |
| A603 | HARDWARE / GROUND FIXING |
| A701 | TIMBER PIECES / LONG MEMBERS |
| A702 | BRACES / SHORT MEMBERS |

DO NOT REPRODUCE

Chris Macdonald Drafting

CONTACT:
chrismacdonald789@gmail.com

GENERAL NOTES:

1. READ DRAWINGS AS A SET. DO NOT SCALE DRAWINGS.
2. VERIFY DIMENSIONS, SITE CONDITIONS AND LEVELS BEFORE STARTING WORK.
3. COMPLETE WORK IN ACCORDANCE WITH APPLICABLE BUILDING CODES, REGULATIONS AND LOCAL BY-LAWS.
4. OBTAIN REQUIRED PERMITS AND INSPECTIONS BEFORE PROCEEDING WITH THE APPLICABLE WORK.
5. COORDINATE ARCHITECTURAL, STRUCTURAL AND BUILDING SERVICES DRAWINGS BEFORE CONSTRUCTION.
6. INSTALL MATERIALS AND EQUIPMENT IN ACCORDANCE WITH MANUFACTURER INSTRUCTIONS.
7. TO CONTACT FOR QUESTIONS OR CONCERNS, PLEASE SHARE PROJECT NUMBER AND DRAWING NUMBER(S)

| № | REVISION | DATE |
|---|---|---|
| | | |
| | | |
| | | |
| | | |
| | | |
| | | |
| | | |

PROJECT:
**GAZEBO**

PROPOSED HRM PUBLIC WORKS SITE

CLIENT:
**FALL RIVER GARDEN CLUB**


DRAWING:
**COVER / INDEX**

| SCALE: | DRAWN BY: |
|---|---|
| | CM |
| PROJECT #: | CHECKED BY: |
| 26-014 | CM |
| PROJECT START: | SHEET SIZE: |
| 2026-05-18 | 11" X 17" |

DRAWING NUMBER:
**A001**


2026-10-27 12:21:57 AM

PAVING / WOOD RAILINGS

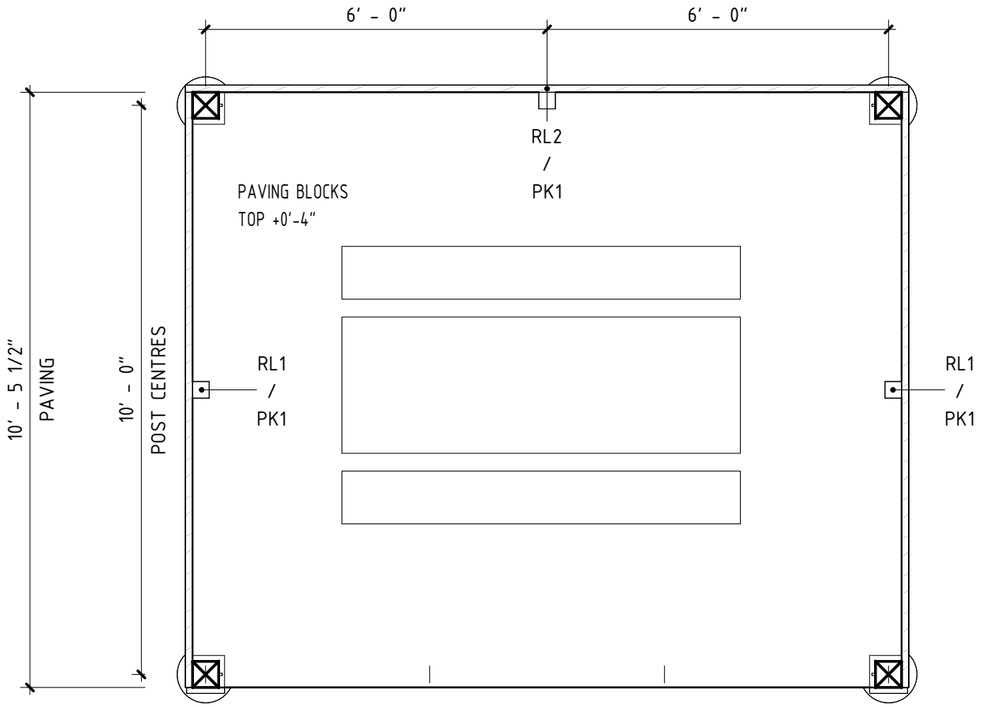


1 **PAVING / WOOD RAILING PLAN**

3/8" = 1'-0"

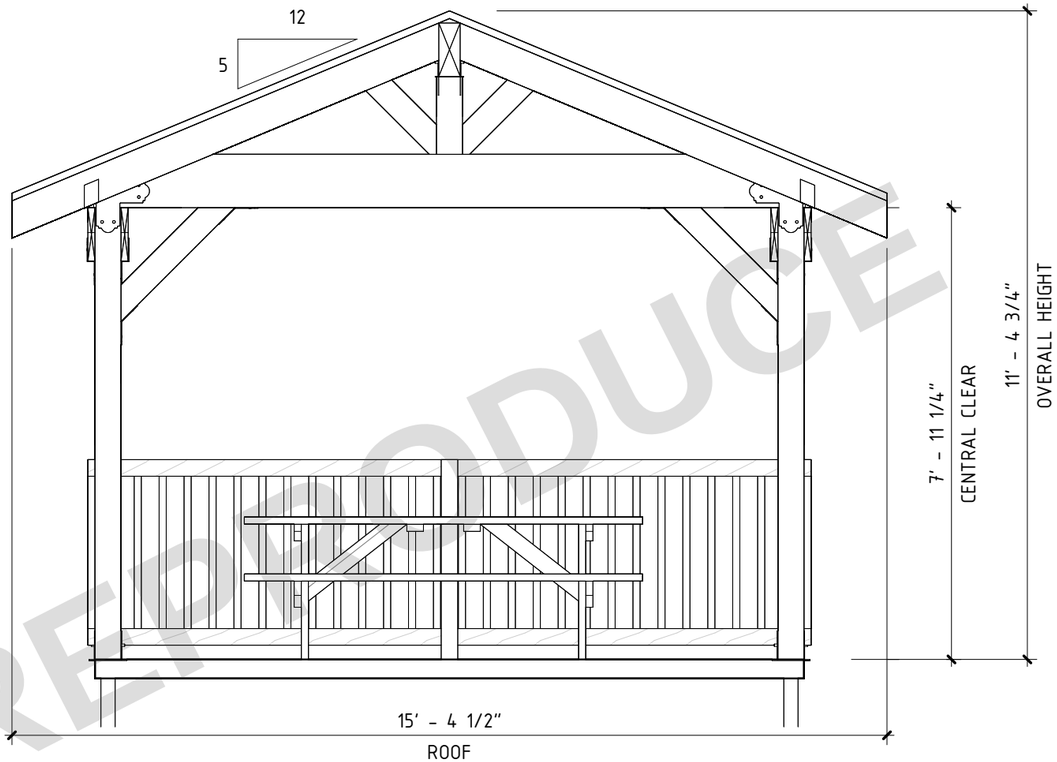


2 **FRONT ELEVATION**

3/8" = 1'-0"

## PAVING BLOCK AREA

| MARK | PAVING TYPE | AREA (SF) | NOTES |
|---|---|---|---|
| PV01 | PAVING BLOCKS / 4 IN | 130.29 | GROSS AREA; EXCLUDES WASTE |

WOOD RAILING DETAILS: A102.

DO NOT REPRODUCE

Chris Macdonald Drafting

CONTACT:
chrismacdonald789@gmail.com

GENERAL NOTES:

1. THIS PLAN IS INTENDED FOR USE BY A LICENSED CONTRACTOR WHO IS FAMILIAR WITH CONSTRUCTION METHODS.
2. ALL WORK TO BE COMPLETED IN ACCORDANCE TO LATEST EDITION OF THE NATIONAL BUILDING CODE OF CANADA.
3. ALL FEDERAL, PROVINCIAL AND LOCAL BY-LAWS SHALL BE CONSIDERED AND TAKE PRECEDENCE OVER ANYTHING IMPLIED IN THIS DRAWING.
4. BUILDER IS RESPONSIBLE TO REPORT ALL DEFICIENCIES, ERRORS, OR OMISSIONS TO THE OWNER.
5. DRAWINGS TO BE READ AS A SET
6. REPAIR ANY AREAS DAMAGED DURING THE RENOVATION.
7. TO CONTACT FOR QUESTIONS OR CONCERNS, PLEASE SHARE PROJECT NUMBER AND DRAWING NUMBER(S)

| № | REVISION | DATE |
|---|---|---|

PROJECT:
**GAZEBO**

PROPOSED HRM PUBLIC WORKS SITE

CLIENT:
**FALL RIVER GARDEN CLUB**


DRAWING:
**PAVING / WOOD RAILINGS**

| SCALE: | DRAWN BY: |
|---|---|
| 3/8" = 1'-0" | CM |
| PROJECT #: | CHECKED BY: |
| 26-014 | REVIEW |
| PROJECT START: | SHEET SIZE: |
| 2026-05-18 | 11" X 17" |

DRAWING NUMBER:
**A101**

2026-10-27 12:09:07 AM

# OUTSIDE WOOD RAILING / PICKETS

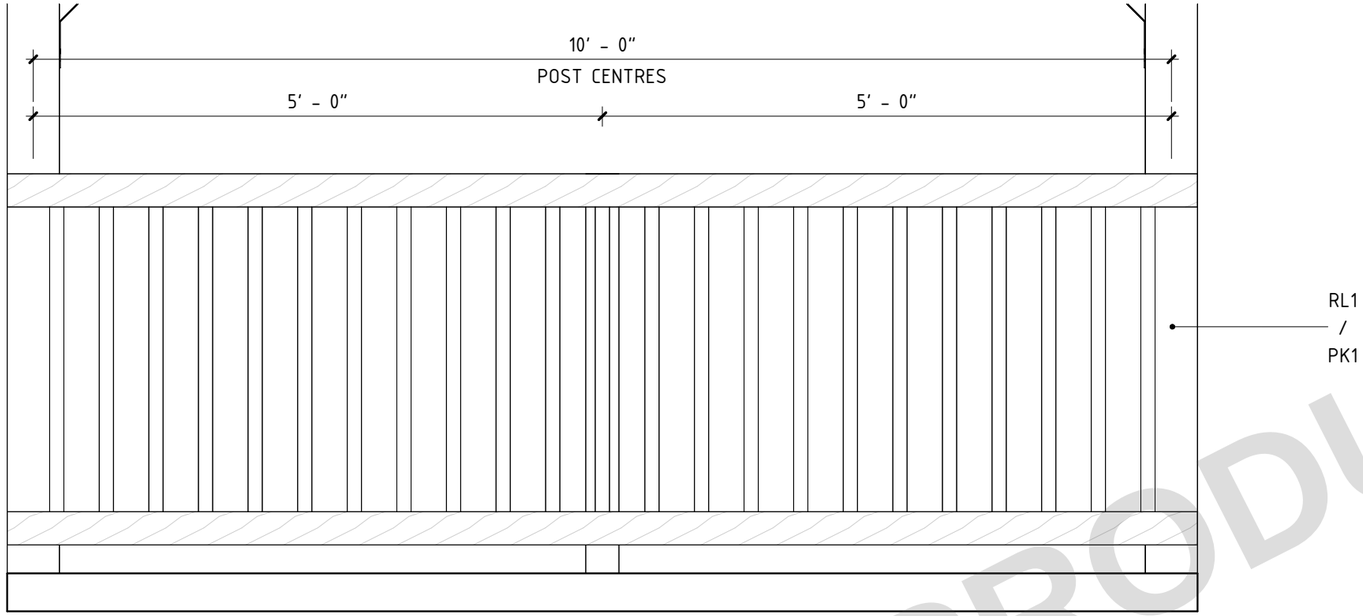


## 1 SIDE RAILING

3/4" = 1'-0"




## 2 RAIL / POST SECTION

3/4" = 1'-0"

### RAILING DETAILS

2X4 TOP AND BOTTOM RAILS; 2X2 PICKETS BETWEEN.
FACE-FIX RAILS TO POSTS.
HEIGHT: 1070 MM / BOTTOM GAP: 3 IN.
MAXIMUM CLEAR PICKET GAP: 100 MM.
ALIGN 4X4 POSTS WITH OUTSIDE FACES OF 6X6 POSTS.

DO NOT REPRODUCE

Chris Macdonald Drafting

CONTACT:
chrismacdonald789@gmail.com

GENERAL NOTES:

1. PRELIMINARY DESIGN.
2. VERIFY SITE DIMENSIONS AND LEVELS.
3. TIMBER GRADE, CONNECTIONS AND FOUNDATIONS: DESIGN PENDING.
4. TO CONTACT FOR QUESTIONS OR CONCERNS, PLEASE SHARE PROJECT NUMBER AND DRAWING NUMBER(S)

| № | REVISION | DATE |
|---|---|---|
| | | |
| | | |
| | | |
| | | |
| | | |
| | | |
| | | |

PROJECT:
**GAZEBO**

PROPOSED HRM PUBLIC WORKS SITE

CLIENT:
**FALL RIVER GARDEN CLUB**

DRAWING:
**OUTSIDE WOOD RAILING / PICKETS**


| SCALE: | DRAWN BY: |
|---|---|
| 3/4" = 1'-0" | CM |
| PROJECT #: | CHECKED BY: |
| 26-014 | REVIEW |
| PROJECT START: | SHEET SIZE: |
| 2026-05-18 | 11" X 17" |

DRAWING NUMBER:
**A102**

2026-10-27 12:09:09 AM


# ROOF FRAMING / TRANSVERSE SECTION

RF1 RAFTERS @ 16 IN O.C.

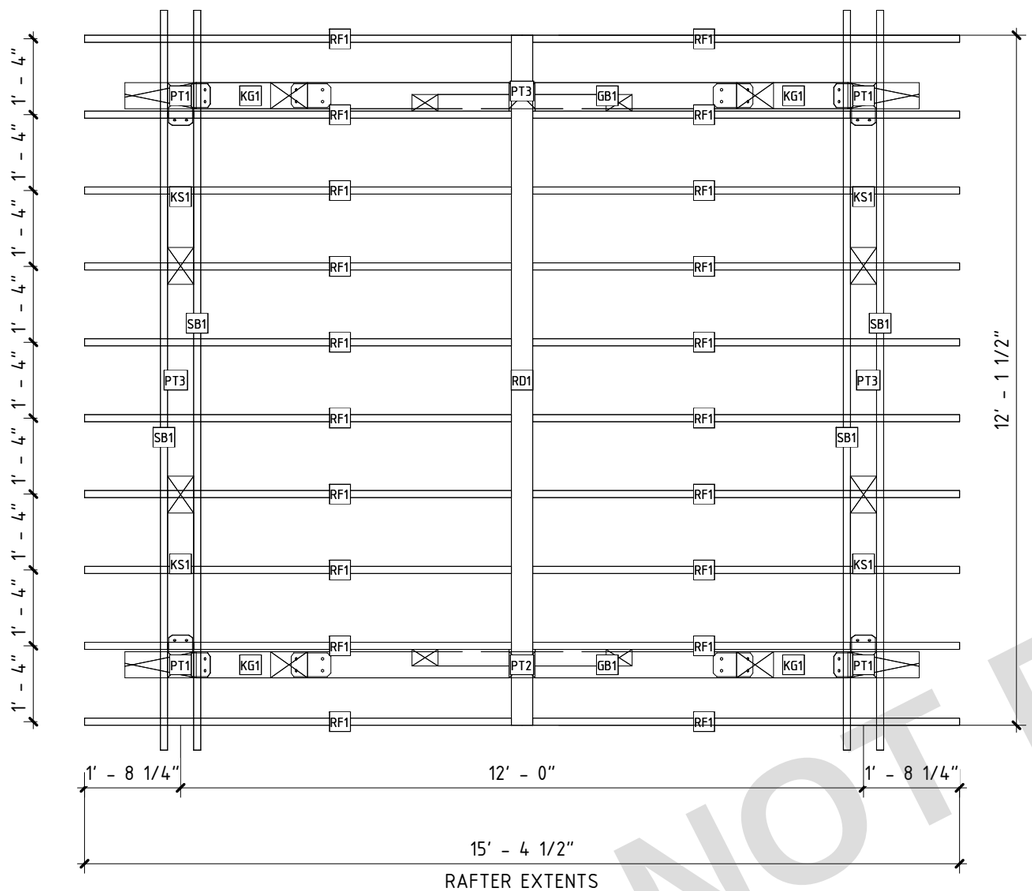


## 1 ROOF FRAMING PLAN

3/8" = 1'-0"

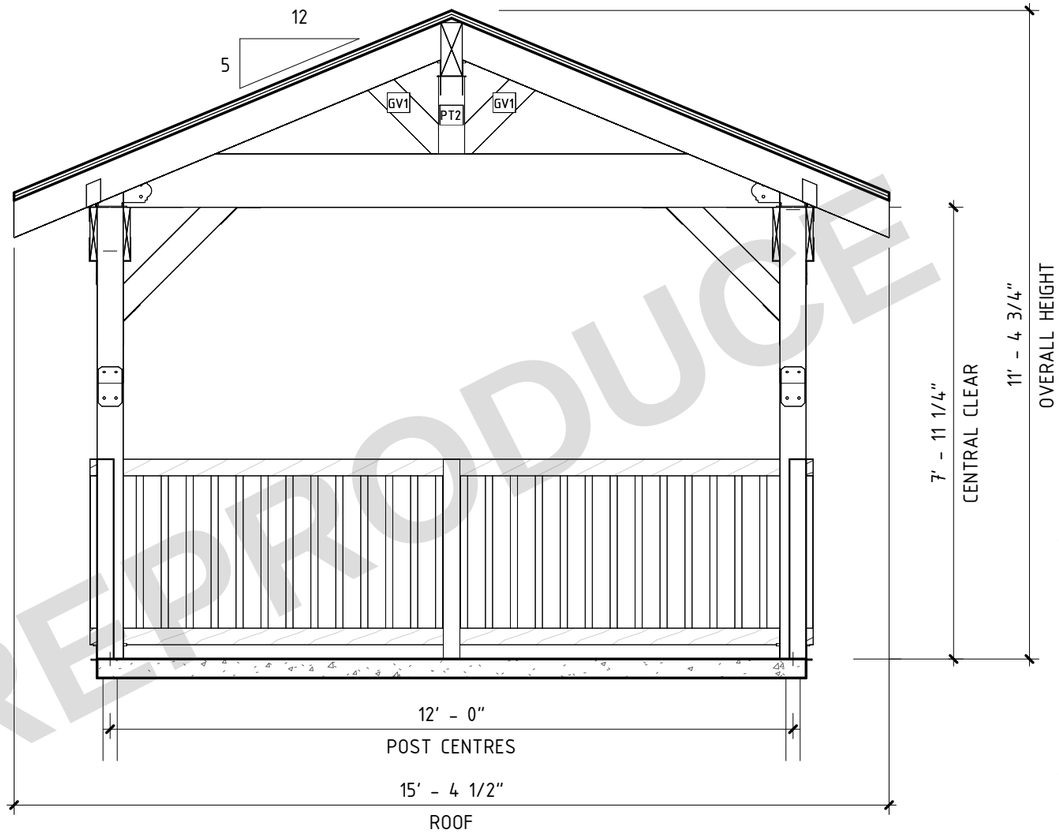


## 2 TRANSVERSE FRAMING SECTION

3/8" = 1'-0"

DO NOT REPRODUCE

## FRAMING SETOUT / BEARING

2X8 RAFTERS @ 16 IN O.C. / 5:12.
H5 SIDE-BEAM SUPPORTS / H2 RAFTER SEATS.

Chris Macdonald Drafting

CONTACT:
chrismacdonald789@gmail.com

GENERAL NOTES:

1. PRELIMINARY DESIGN.
2. VERIFY SITE DIMENSIONS AND LEVELS.
3. TIMBER GRADE, CONNECTIONS AND FOUNDATIONS: DESIGN PENDING.
4. TO CONTACT FOR QUESTIONS OR CONCERNS, PLEASE SHARE PROJECT NUMBER AND DRAWING NUMBER(S)

| № | REVISION | DATE |
|---|---|---|

PROJECT:
**GAZEBO**

PROPOSED HRM PUBLIC WORKS SITE

CLIENT:
**FALL RIVER GARDEN CLUB**


DRAWING:
**ROOF FRAMING / SECTION**

| SCALE: | DRAWN BY: |
|---|---|
| 3/8" = 1'-0" | CM |
| PROJECT #: | CHECKED BY: |
| 26-014 | REVIEW |
| PROJECT START: | SHEET SIZE: |
| 2026-05-18 | 11" X 17" |

DRAWING NUMBER:
**A201**


2026-10-27 12:09:12 AM

# FRAMING / RIDGE SECTION

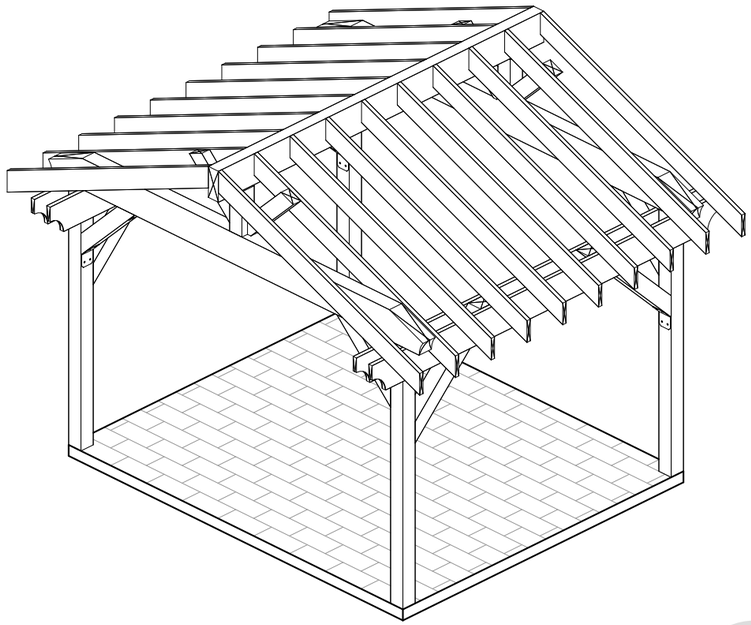

1 **FRAMING AXONOMETRIC**

1/4" = 1'-0"

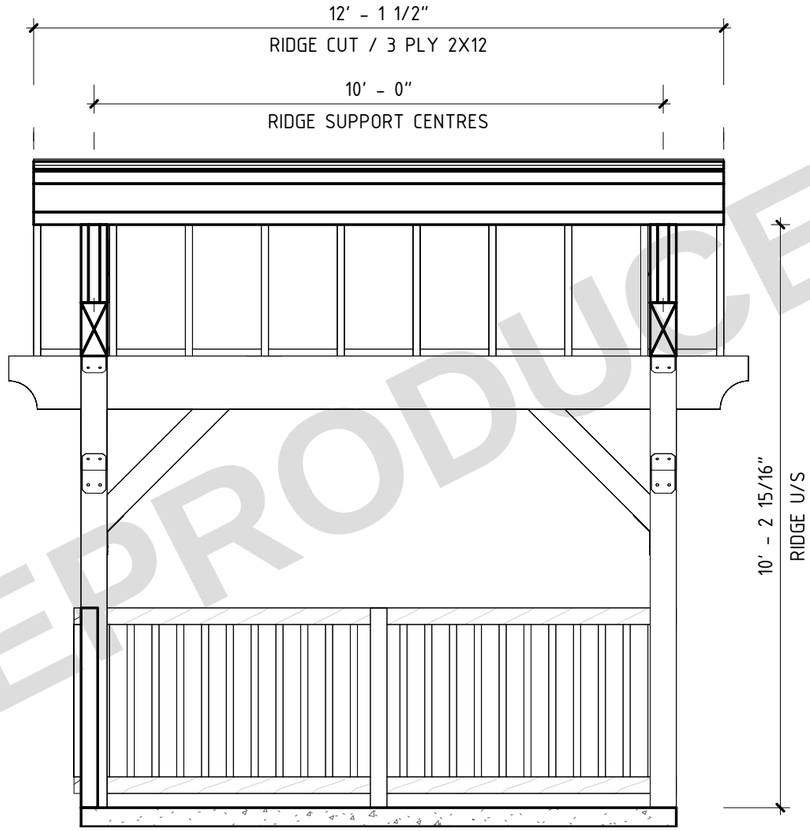


2 **LONGITUDINAL RIDGE SECTION**

3/8" = 1'-0"

DO NOT REPRODUCE

Chris Macdonald Drafting

CONTACT:
chrismacdonald789@gmail.com

GENERAL NOTES:

1. PRELIMINARY DESIGN.
2. VERIFY SITE DIMENSIONS AND LEVELS.
3. TIMBER GRADE, CONNECTIONS AND FOUNDATIONS: DESIGN PENDING.
4. TO CONTACT FOR QUESTIONS OR CONCERNS, PLEASE SHARE PROJECT NUMBER AND DRAWING NUMBER(S)

| № | REVISION | DATE |
|---|---|---|
| | | |
| | | |
| | | |
| | | |
| | | |
| | | |
| | | |

PROJECT:
**GAZEBO**

PROPOSED HRM PUBLIC WORKS SITE

CLIENT:
**FALL RIVER GARDEN CLUB**


DRAWING:
**FRAMING / RIDGE SECTION**

| SCALE: | DRAWN BY: |
|---|---|
| 3/8" = 1'-0" | CM |
| PROJECT #: | CHECKED BY: |
| 26-014 | REVIEW |
| PROJECT START: | SHEET SIZE: |
| 2026-05-18 | 11" X 17" |

DRAWING NUMBER:
**A202**

2026-10-27 12:09:15 AM


# CUTS / CONNECTIONS

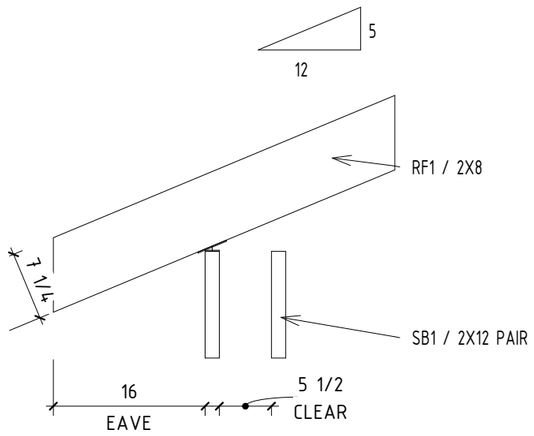


H2 / RAFTER SADDLE
CONNECTION DESIGN PENDING

## 1 RAFTER / EAVE


3/4" = 1'-0"

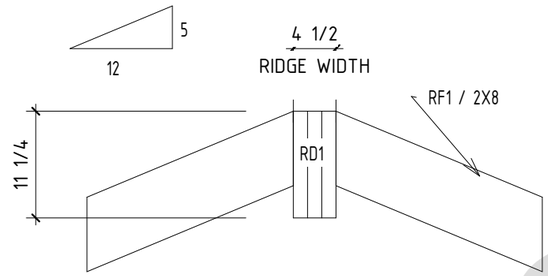


RD1 / 3-2X12 RIDGE
RF1 / PLUMB CUT 22.62 DEG FROM SQUARE
PIECE CUTS: A701


## 2 RIDGE / RAFTER PLUMB CUTS

3/4" = 1'-0"

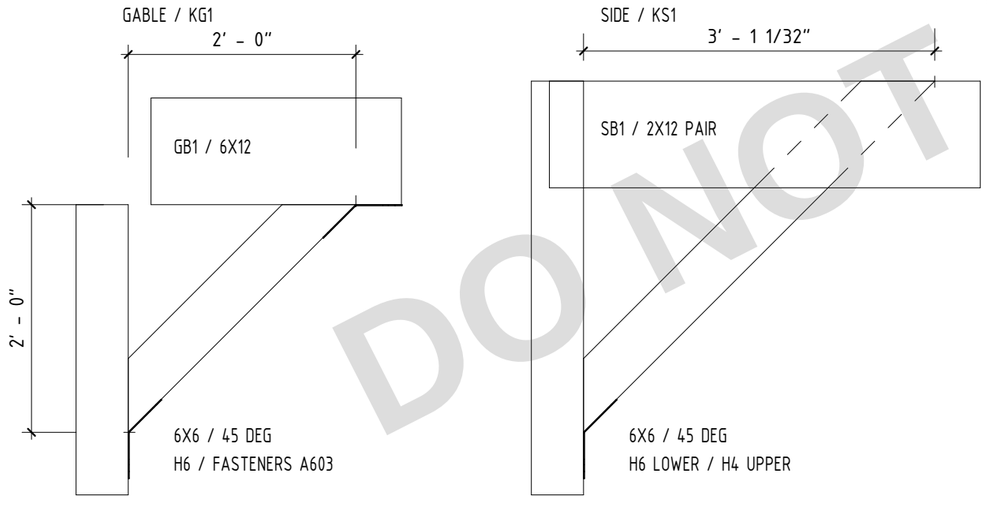


## 3 BRACE CUTS / CONNECTIONS

3/4" = 1'-0"

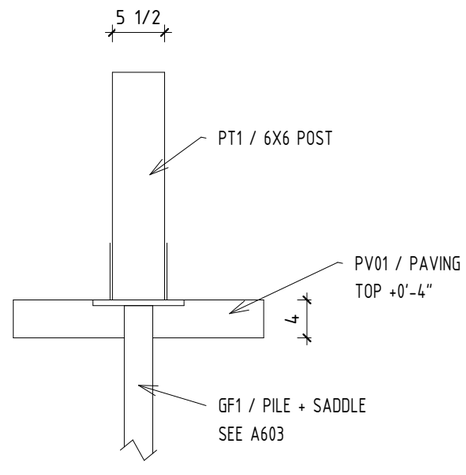


## 4 POST / PAVING / GF1

3/4" = 1'-0"

DO NOT REPRODUCE

Chris Macdonald Drafting

CONTACT:
chrismacdonald789@gmail.com

GENERAL NOTES:

1. PRELIMINARY DESIGN.
2. VERIFY SITE DIMENSIONS AND LEVELS.
3. TIMBER GRADE, CONNECTIONS AND FOUNDATIONS: DESIGN PENDING.
4. TO CONTACT FOR QUESTIONS OR CONCERNS, PLEASE SHARE PROJECT NUMBER AND DRAWING NUMBER(S)

| № | REVISION | DATE |
|---|---|---|

PROJECT:
**GAZEBO**

PROPOSED HRM PUBLIC WORKS SITE

CLIENT:
**FALL RIVER GARDEN CLUB**

DRAWING:
**CUTS / CONNECTIONS**

| | |
|---|---|
| SCALE: 3/4" = 1'-0" | DRAWN BY: CM |
| PROJECT #: 26-014 | CHECKED BY: REVIEW |
| PROJECT START: 2026-05-18 | SHEET SIZE: 11" X 17" |

DRAWING NUMBER:
**A501**

2026-10-27 12:09:19 AM

# TIMBER FRAMING / POST SCHEDULES

## TIMBER FRAMING

| SHOP MARK | MEMBER | NOMINAL | QTY | PLIES | BOARDS | CUT LENGTH | STOCK | NOTES |
|---|---|---|---|---|---|---|---|---|
| GB1 | GABLE BEAM | 6X12 | 2 | 1 | 2 | 13' - 11 15/32" | 16' - 0" | R8 ENDS; 5:12 TOP TRIM; H1 |
| KG1 | GABLE KNEE | 6X6 | 4 | 1 | 4 | 2' - 9 15/16" | 8' - 0" | 45 DEG; 2 FT RUN / RISE; H6 |
| GV1 | GABLE V WEB | 4X6 | 4 | 1 | 4 | 2' - 3 7/8" | 10' - 0" | 45 DEG; 1-1/2 IN HEEL SEAT; 5:12 HEAD LAP |
| SB1 | PAIRED SIDE BOARD | 2X12 | 4 | 1 | 4 | 13' - 0" | 14' - 0" | R6 ENDS; H5 / H2 |
| RF1 | RAFTER | 2X8 | 20 | 1 | 20 | 8' - 4 17/32" | 10' - 0" | 5:12; PLUMB ENDS; H2 SEAT |
| RD1 | RIDGE | 3-2X12 | 1 | 3 | 3 | 12' - 1 1/2" | 14' - 0" | SQUARE ENDS; H3 |
| KS1 | SIDE KNEE | 6X6 | 4 | 1 | 4 | 4' - 4 3/8" | 10' - 0" | 45 DEG; H6 LOWER / H4 UPPER |

## TIMBER POSTS

| SHOP MARK | MEMBER | NOMINAL | QTY | PLIES | BOARDS | CUT LENGTH | STOCK | NOTES |
|---|---|---|---|---|---|---|---|---|
| PT1 | EAVE POST | 6X6 | 4 | 1 | 4 | 7' - 11 1/4" | 8' - 0" | H1 / H5 BEAM SUPPORT; GF1 BASE |
| PT3 | RAIL POST | 4X4 | 3 | 1 | 3 | 3' - 6 1/8" | 8' - 0" | ALIGN OUTSIDE POST FACES |
| PT2 | RIDGE POST | 6X6 | 2 | 1 | 2 | 1' - 4 7/16" | 8' - 0" | H3 RIDGE SUPPORT |

## TAKEOFF BASIS

QTY = MEMBERS; BOARDS = INDIVIDUAL PLIES.
CUT LENGTHS INCLUDE LONG POINTS.
STOCK = PURCHASE LENGTH; ALLOW FOR KERF AND END TRIM.
CUT PROFILES: A701.

DO NOT REPRODUCE

Chris Macdonald Drafting

CONTACT:
chrismacdonald789@gmail.com

GENERAL NOTES:

1. PRELIMINARY DESIGN.
2. VERIFY SITE DIMENSIONS AND LEVELS.
3. TIMBER GRADE, CONNECTIONS AND FOUNDATIONS: DESIGN PENDING.
4. TO CONTACT FOR QUESTIONS OR CONCERNS, PLEASE SHARE PROJECT NUMBER AND DRAWING NUMBER(S)

| № | REVISION | DATE |
|---|---|---|
| | | |
| | | |
| | | |
| | | |
| | | |
| | | |
| | | |

PROJECT:

**GAZEBO**

PROPOSED HRM PUBLIC WORKS SITE

CLIENT:

**FALL RIVER GARDEN CLUB**

DRAWING:

**TIMBER FRAMING / POST SCHEDULES**

| SCALE: | DRAWN BY: |
|---|---|
| | CM |
| PROJECT #: | CHECKED BY: |
| 26-014 | REVIEW |
| PROJECT START: | SHEET SIZE: |
| 2026-05-18 | 11" X 17" |

DRAWING NUMBER:

**A601**

2026-10-27 12:09:24 AM

# STOCK / CONNECTIONS

## FRAMING STOCK

| SHOP MARK | GROUP | NOMINAL | STOCK | STOCK BOARDS | NOTES |
|---|---|---|---|---|---|
| GB1 | GABLE BEAM | 6X12 | 16' - 0" | 2 | R8 ENDS; 5:12 TOP TRIM; H1 |
| KG1 | GABLE KNEE | 6X6 | 8' - 0" | 2 | 45 DEG; 2 FT RUN / RISE; H6 |
| GV1 | GABLE V WEB | 4X6 | 10' - 0" | 1 | 45 DEG; 1-1/2 IN HEEL SEAT; 5:12 HEAD LAP |
| SB1 | PAIRED SIDE BOARD | 2X12 | 14' - 0" | 4 | R6 ENDS; H5 / H2 |
| RF1 | RAFTER | 2X8 | 10' - 0" | 20 | 5:12; PLUMB ENDS; H2 SEAT |
| RD1 | RIDGE | 3-2X12 | 14' - 0" | 3 | SQUARE ENDS; H3 |
| KS1 | SIDE KNEE | 6X6 | 10' - 0" | 2 | 45 DEG; H6 LOWER / H4 UPPER |

## POST STOCK

| SHOP MARK | GROUP | NOMINAL | STOCK | STOCK BOARDS | NOTES |
|---|---|---|---|---|---|
| PT1 | EAVE POST | 6X6 | 8' - 0" | 4 | H1 / H5 BEAM SUPPORT; GF1 BASE |
| PT3 | RAIL POST | 4X4 | 8' - 0" | 2 | ALIGN OUTSIDE POST FACES |
| PT2 | RIDGE POST | 6X6 | 8' - 0" | 1 | H3 RIDGE SUPPORT |

## WOOD RAILS / 2X2 PICKETS

| SHOP MARK(S) | 2X4 CUT LENGTH | RUNS | 2X4 BOARDS | 2X2 PICKETS | PICKET CUT | MAX GAP (MM) | NOTES |
|---|---|---|---|---|---|---|---|
| RL1 / PK1 | 10' - 5 1/2" | 2 | 4 | 46 | 2' - 8 1/8" | 94.72 | OUTSIDE POST FACES; TOP + BOTTOM 2X4 RAILS |
| RL2 / PK1 | 12' - 8 1/2" | 1 | 2 | 28 | 2' - 8 1/8" | 95.47 | OUTSIDE POST FACES; TOP + BOTTOM 2X4 RAILS |
| TOTAL | | 3 | 6 | 74 | | | |

## STOCK ALLOWANCE

2X2 PICKETS: TWO PER 8 FT STOCK / 37 BOARDS.
ALLOW FOR KERF, END TRIM AND WASTE.

DO NOT REPRODUCE

Chris Macdonald Drafting

CONTACT:
chrismacdonald789@gmail.com

GENERAL NOTES:

1. PRELIMINARY DESIGN.
2. VERIFY SITE DIMENSIONS AND LEVELS.
3. TIMBER GRADE, CONNECTIONS AND FOUNDATIONS: DESIGN PENDING.
4. TO CONTACT FOR QUESTIONS OR CONCERNS, PLEASE SHARE PROJECT NUMBER AND DRAWING NUMBER(S)

| № | REVISION | DATE |
|---|---|---|
| | | |
| | | |
| | | |
| | | |
| | | |
| | | |
| | | |

PROJECT:
**GAZEBO**

PROPOSED HRM PUBLIC WORKS SITE

CLIENT:
**FALL RIVER GARDEN CLUB**

DRAWING:
**STOCK / CONNECTIONS**

| SCALE: | DRAWN BY: CM |
|---|---|
| PROJECT #: 26-014 | CHECKED BY: REVIEW |
| PROJECT START: 2026-05-18 | SHEET SIZE: 11" X 17" |

DRAWING NUMBER:
**A602**


2026-10-27 12:09:30 AM

# POTENTIAL HARDWARE / GROUND FIXING


| HARDWARE / CONNECTION SCHEDULE | | | | | | |
|---|---|---|---|---|---|---|
| MARK | QTY | UNIT | PRODUCT / TYPE | LOCATION | FASTENERS PER UNIT | NOTES |
| GF1 | 4 | ASSY | PILE / POST SADDLE | PT1 BASES | TBD | |
| H1 | 8 | EA | SIMPSON APT6 | GB1 TO PT1 / PAIRED FACES | 6 S35 + 6 W22 / EA | |
| H2 | 20 | EA | RAFTER SADDLE | RF1 TO SB1 / EAVES | TBD | |
| H3 | 2 | EA | RIDGE POST CAP | RD1 TO PT2 / BOTH ENDS | TBD | |
| H4 | 4 | ASSY | SIDE-BRACE UPPER PLATES | KS1 TO SB1 / UPPER | TBD | |
| H5 | 8 | EA | SIMPSON APDJT2-6 | SB1 TO PT1 | 2 S35 + 2 S55 + 4 W22 / EA | |
| H6 | 12 | EA | SIMPSON APVKB45-6 | KG1 BOTH ENDS; KS1 AT POST | 4 S35 + 4 W22 / EA | |

CONNECTOR PRODUCTS ARE SUGGESTIONS.


| SELECTED CONNECTOR FASTENERS | | | |
|---|---|---|---|
| MARK | S35 / SDWS22312DBB<br>3-1/2 IN STRUCTURAL SCREW | S55 / SDWS22512DBB<br>5-1/2 IN STRUCTURAL SCREW | W22 / STN22<br>HEX-HEAD WASHER |
| H1 | 48 | 0 | 48 |
| H5 | 16 | 16 | 32 |
| H6 | 48 | 0 | 48 |
| TOTAL | 112 | 16 | 128 |

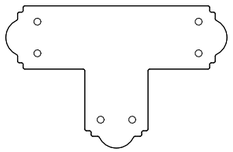


1 **H1 / APT6**
1" = 1'-0"

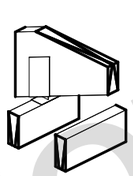


2 **H2 / RAFTER SEAT (TBD)**
3/4" = 1'-0"

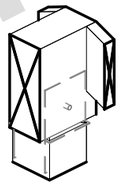


3 **H3 / RIDGE CAP (TBD)**
3/4" = 1'-0"

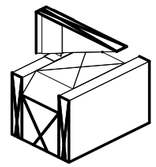


4 **H4 / UPPER BRACE (TBD)**
3/4" = 1'-0"

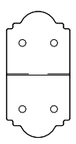


5 **H5 / APDJT2-6**
1" = 1'-0"

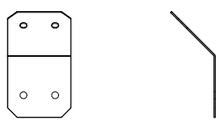

6 **H6 / APVKB45-6**
1" = 1'-0"

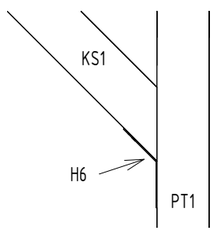


6.1 **H6 / SIDE KNEE AT POST**
3/4" = 1'-0"

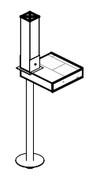

7 **GF1 / PILE AND SADDLE**
3/16" = 1'-0"

DO NOT REPRODUCE

Chris Macdonald Drafting

CONTACT:
chrismacdonald789@gmail.com

GENERAL NOTES:

1. PRELIMINARY DESIGN.
2. VERIFY SITE DIMENSIONS AND LEVELS.
3. TIMBER GRADE, CONNECTIONS AND FOUNDATIONS: DESIGN PENDING.
4. TO CONTACT FOR QUESTIONS OR CONCERNS, PLEASE SHARE PROJECT NUMBER AND DRAWING NUMBER(S)

| № | REVISION | DATE |
|---|---|---|
| | | |
| | | |
| | | |
| | | |
| | | |
| | | |
| | | |

PROJECT:
**GAZEBO**

PROPOSED HRM PUBLIC WORKS SITE

CLIENT:
**FALL RIVER GARDEN CLUB**

DRAWING:
**HARDWARE / GROUND FIXING**


| SCALE: | DRAWN BY: |
|---|---|
| As indicated | CM |
| PROJECT #: | CHECKED BY: |
| 26-014 | REVIEW |
| PROJECT START: | SHEET SIZE: |
| 2026-05-18 | 11" X 17" |

DRAWING NUMBER:
**A603**

2026-10-27 12:09:37 AM

# TIMBER PIECES / LONG MEMBERS


SHOP MARKS MATCH SCHEDULES.

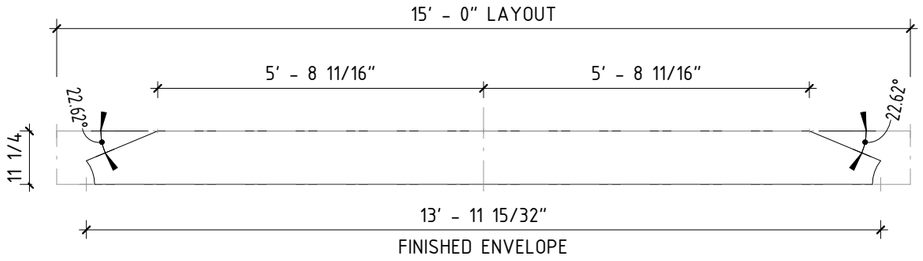


## GB1 GABLE BEAM / 2 PCS

3/8" = 1'-0"


6X12 / ACT 5.5 X 11.25 / 16 FT STOCK
R8 LOWER CORNERS; 5:12 TRIM STARTS 68.70 IN FROM CL.

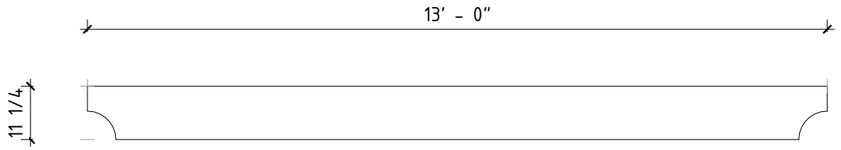


## SB1 SIDE BOARD / 4 PCS

3/8" = 1'-0"


2X12 / ACT 1.5 X 11.25 / 14 FT STOCK
R6 LOWER CORNERS.

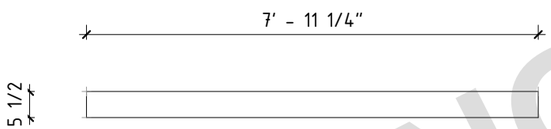


## PT1 MAIN POST / 4 PCS

3/8" = 1'-0"


6X6 ACT 5.5 X 5.5 / 8 FT STOCK
SQUARE TOP / BASE.

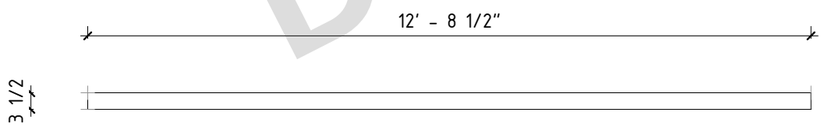


## RL2 REAR RAIL / 2 PCS

3/8" = 1'-0"


2X4 ACT 1.5 X 3.5 / 14 FT STOCK
SQUARE ENDS; TOP / BOTTOM MEMBERS SHARE THIS MARK.

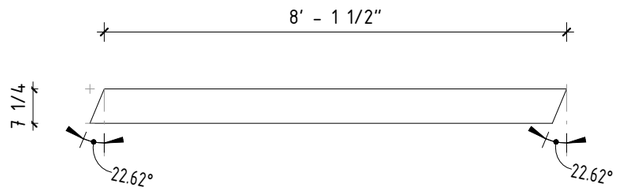


## RF1 RAFTER / 20 PCS

3/8" = 1'-0"


2X8 / ACT 1.5 X 7.25 / 10 FT STOCK
TOP EDGE 8 FT 1-1/2 IN; END CUTS 22.62 DEG FROM SQUARE.

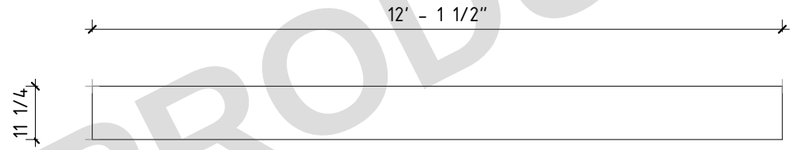


## RD1 RIDGE PLY / 3 PCS

3/8" = 1'-0"

3 IDENTICAL 2X12 PLIES, ACT 1.5 X 11.25 / 14 FT STOCK
SQUARE ENDS / BUILT-UP RIDGE.

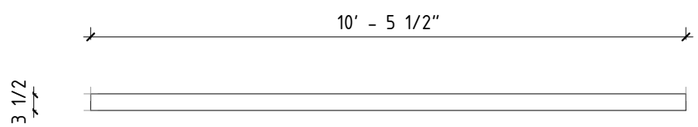


## RL1 SIDE RAIL / 4 PCS

3/8" = 1'-0"

2X4 ACT 1.5 X 3.5 / 12 FT STOCK
SQUARE ENDS; TOP / BOTTOM MEMBERS SHARE THIS MARK.

DO NOT REPRODUCE

Chris Macdonald Drafting

CONTACT:
chrismacdonald789@gmail.com

GENERAL NOTES:

1. PRELIMINARY DESIGN.
2. VERIFY SITE DIMENSIONS AND LEVELS.
3. TIMBER GRADE, CONNECTIONS AND FOUNDATIONS: DESIGN PENDING.
4. TO CONTACT FOR QUESTIONS OR CONCERNS, PLEASE SHARE PROJECT NUMBER AND DRAWING NUMBER(S)

| № | REVISION | DATE |
|---|---|---|
| | | |
| | | |
| | | |
| | | |
| | | |
| | | |
| | | |

PROJECT:
**GAZEBO**

PROPOSED HRM PUBLIC WORKS SITE

CLIENT:
**FALL RIVER GARDEN CLUB**

DRAWING:
**TIMBER PIECES / LONG MEMBERS**


| SCALE: | DRAWN BY: |
|---|---|
| 3/8" = 1'-0" | CM |
| PROJECT #: | CHECKED BY: |
| 26-014 | REVIEW |
| PROJECT START: | SHEET SIZE: |
| 2026-05-18 | 11" X 17" |

DRAWING NUMBER:
**A701**

2026-10-27 12:09:38 AM

# TIMBER PIECES / BRACES AND SHORT MEMBERS


SHOP MARKS MATCH SCHEDULES.

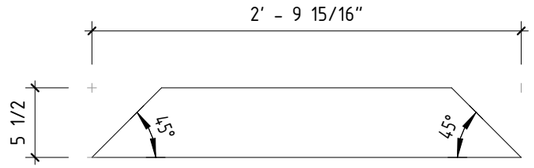


## KG1 GABLE KNEE / 4 PCS

1" = 1'-0"


6X6 ACT 5.5 X 5.5 / 2 PIECES PER 8 FT STOCK
OPPOSED 45 DEG ENDS; LONG EDGE DIMENSIONED.

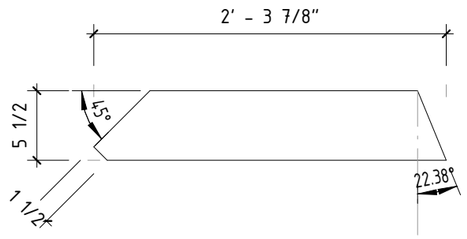


## GV1 GABLE WEB

1" = 1'-0"


4X6 / 3.5 X 5.5 / 4 PCS
45 DEG / 1-1/2 IN HEEL SEAT
5:12 HEAD LAP / 10 FT STOCK.

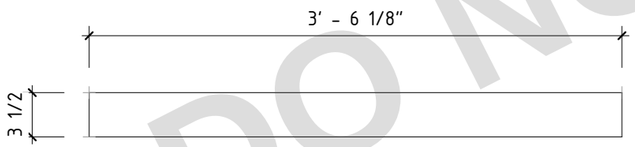


## PT3 RAIL POST / 3 PCS

1" = 1'-0"


4X4 ACT 3.5 X 3.5 / 2 STOCK BOARDS AT 8 FT
1070 MM LONG; SQUARE ENDS / ALIGN OUTSIDE FACE.

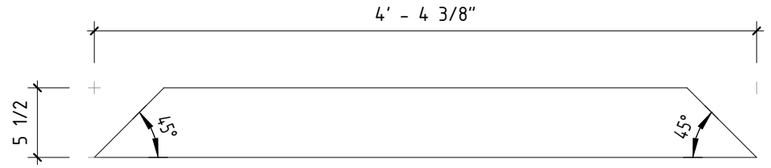


## KS1 SIDE KNEE / 4 PCS

1" = 1'-0"


6X6 ACT 5.5 X 5.5 / 2 PIECES PER 10 FT STOCK
OPPOSED 45 DEG ENDS; LONG EDGE DIMENSIONED.

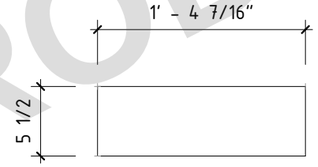


## PT2 RIDGE POST

1" = 1'-0"

6X6 / ACT 5.5 X 5.5
SQUARE ENDS / 2 PCS
CUT 16-7/16 IN; 8 FT STOCK.

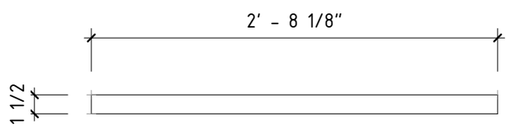


## PK1 VERTICAL PICKET / 74 PCS

1" = 1'-0"

2X2 ACT 1.5 X 1.5 / 2 PIECES PER 8 FT STOCK
32-1/8 IN NOMINAL; FIELD FIT BETWEEN RAILS.

DO NOT REPRODUCE

Chris Macdonald Drafting

CONTACT:
chrismacdonald789@gmail.com

GENERAL NOTES:

1. PRELIMINARY DESIGN.
2. VERIFY SITE DIMENSIONS AND LEVELS.
3. TIMBER GRADE, CONNECTIONS AND FOUNDATIONS: DESIGN PENDING.
4. TO CONTACT FOR QUESTIONS OR CONCERNS, PLEASE SHARE PROJECT NUMBER AND DRAWING NUMBER(S)

| № | REVISION | DATE |
|---|---|---|
| | | |
| | | |
| | | |
| | | |
| | | |
| | | |

PROJECT:
**GAZEBO**

PROPOSED HRM PUBLIC WORKS SITE

CLIENT:
**FALL RIVER GARDEN CLUB**

DRAWING:
**BRACES / SHORT MEMBERS**

| SCALE: | DRAWN BY: |
|---|---|
| 1" = 1'-0" | CM |
| PROJECT #: | CHECKED BY: |
| 26-014 | REVIEW |
| PROJECT START: | SHEET SIZE: |
| 2026-05-18 | 11" X 17" |

DRAWING NUMBER:
**A702**

2026-10-27 12:09:39 AM